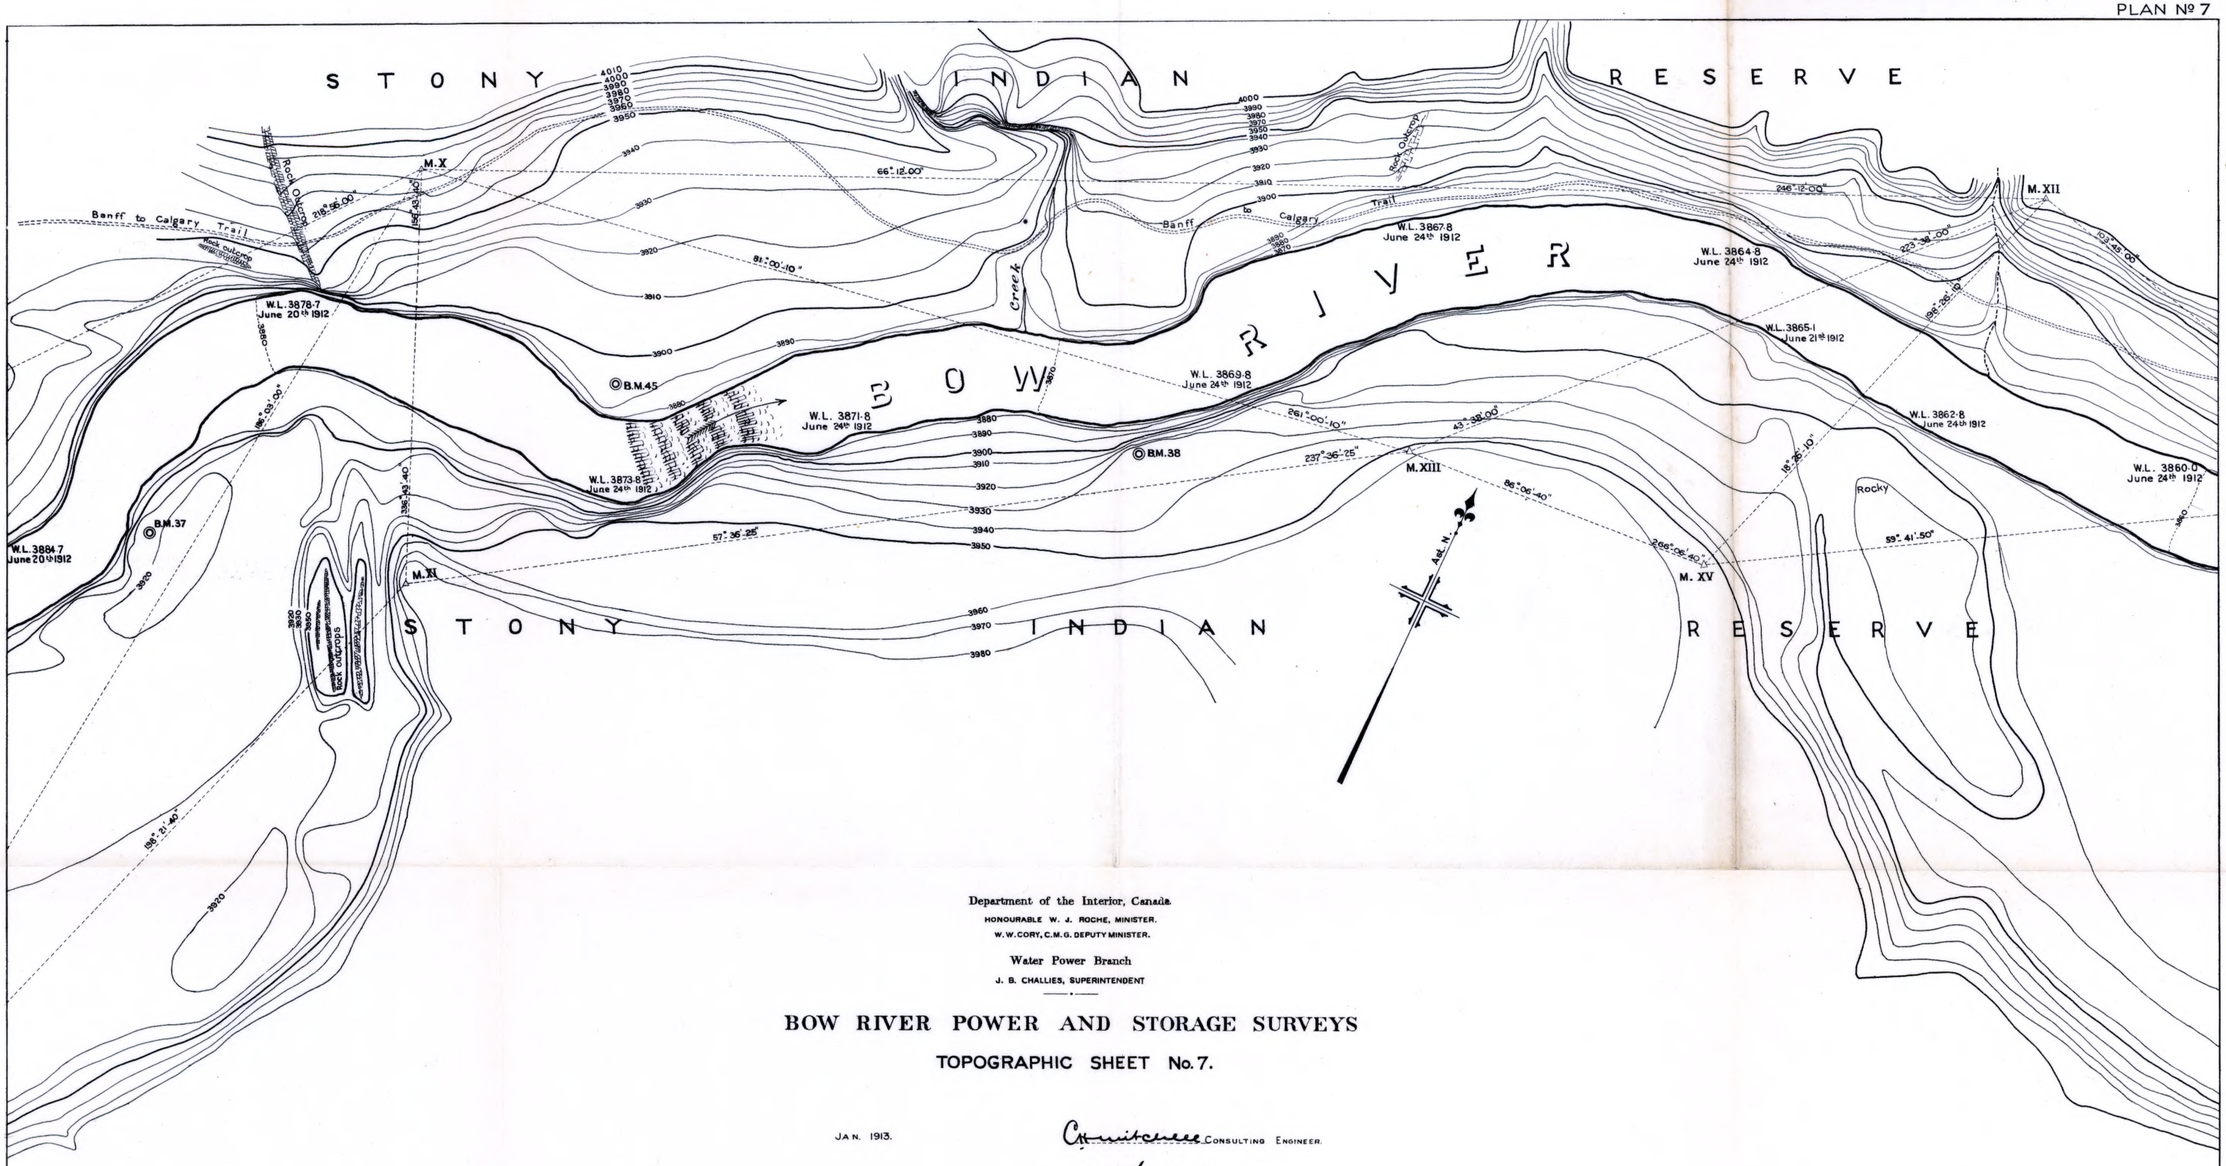

Department of the Interior, Canada.

HONOURABLE W. J. ROCHE, MINISTER.

W. W. CORY, C.M.G. DEPUTY MINISTER.

Water Power Branch

J. B. CHALLIES, SUPERINTENDENT

BOW RIVER POWER AND STORAGE SURVEYS

TOPOGRAPHIC SHEET No. 7.

JAN. 1913.

Consulting Engineer.

M. C. Hendry Chief Engineer.

Scale of feet.

200 100 0 200 400 600 800 1000

Alberta C-54 (1913) sheet 7 [Arch.]